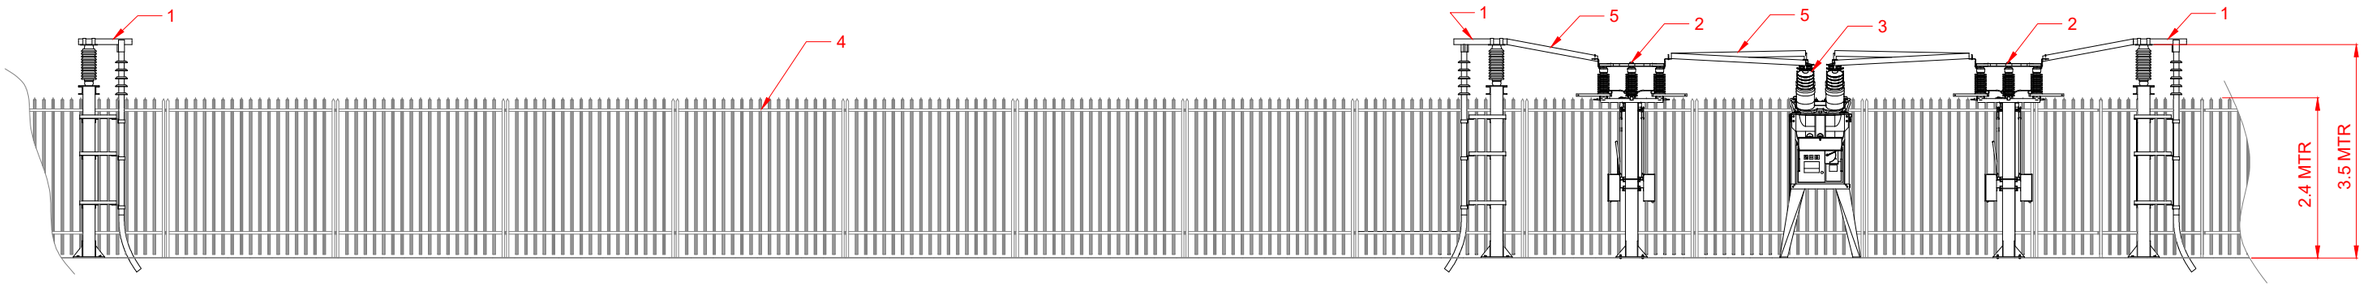

NORTH ELEVATION

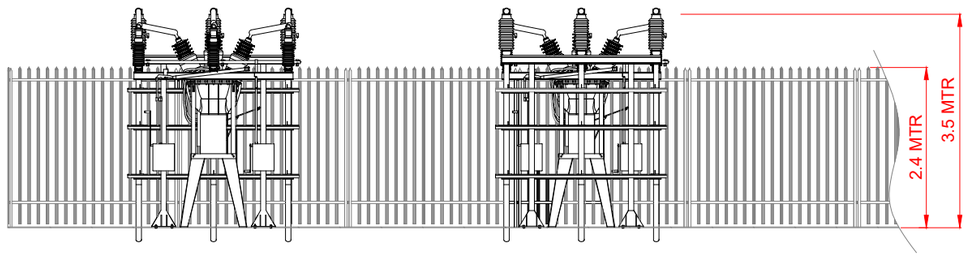

EAST ELEVATION

EQUIPMENT LIST	
ITEM No	DESCRIPTION
1	CABLE SEALING END
2	DISCONNECTOR
3	HORIZON 36kV OUTDOOR CIRCUIT BREAKER
4	2.4MTR HIGH PERIMETER PALISADE FENCE
5	Ø90mm ALUMINIUM BUSBAR

Reproduced from FEL-MC-9059-3101-P1 & FEL-MC-9059-3102-P1

P01	JP	GG	SB	28/11/2025
FINAL				
REVISION	DRAWN	CHECKED	APPROVED	DATE
DESCRIPTION				

Future Energy Llanwern

CLIENT NAME:
FUTURE ENERGY LLANWERN LTD

PROJECT TITLE:
FUTURE ENERGY LLANWERN SOLAR FARM PEIR

DRAWING TITLE:
FIGURE 2-14 b
TEE CONNECTION 2 - 33kV ELEVATIONS

STATUS: FINAL

DRAWN:	CHECKED:	APPROVED:	AUTHORISED:
JP	GG	JEH	SB

SCALE @ A3 SIZE:	DATE:	REVISION:
1: 50	28/11/2025	P01

DRAWING NUMBER:
70109716-WSPE-Y-FG-00036_P01

C:\Users\UKJXP782\WSP O365\70109716 - Caldicot Levels Solar Farm DCO - Documents (1)\03 - WIP\Drawings\ACAD\70109716-WSPE-Y-FG-00036_P01.dwg Originator: UKJXP782