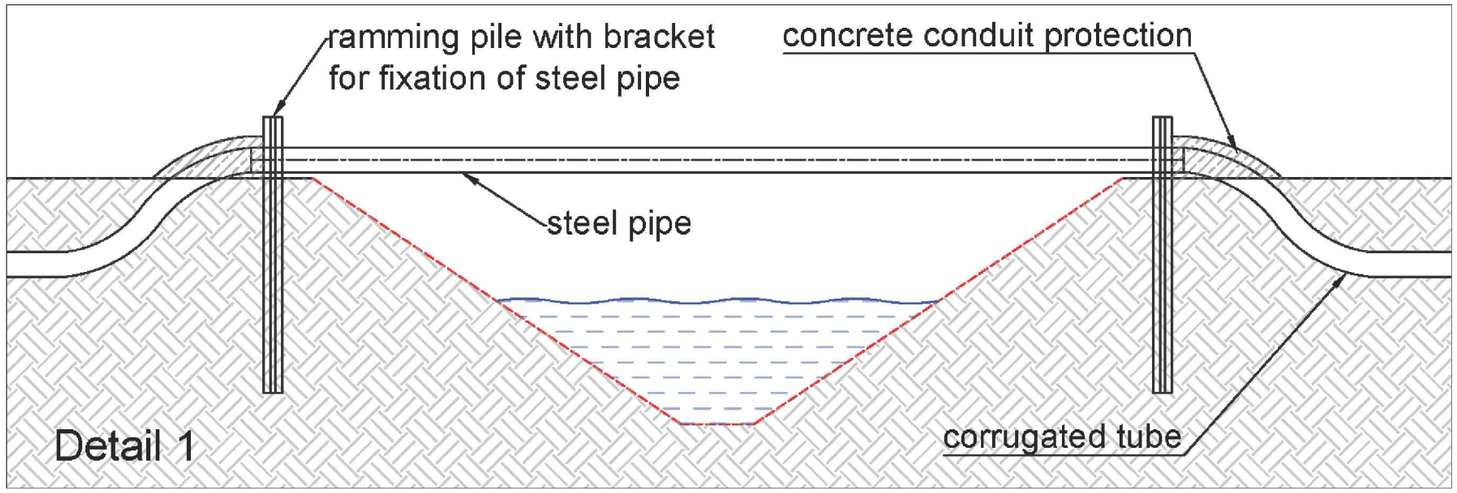

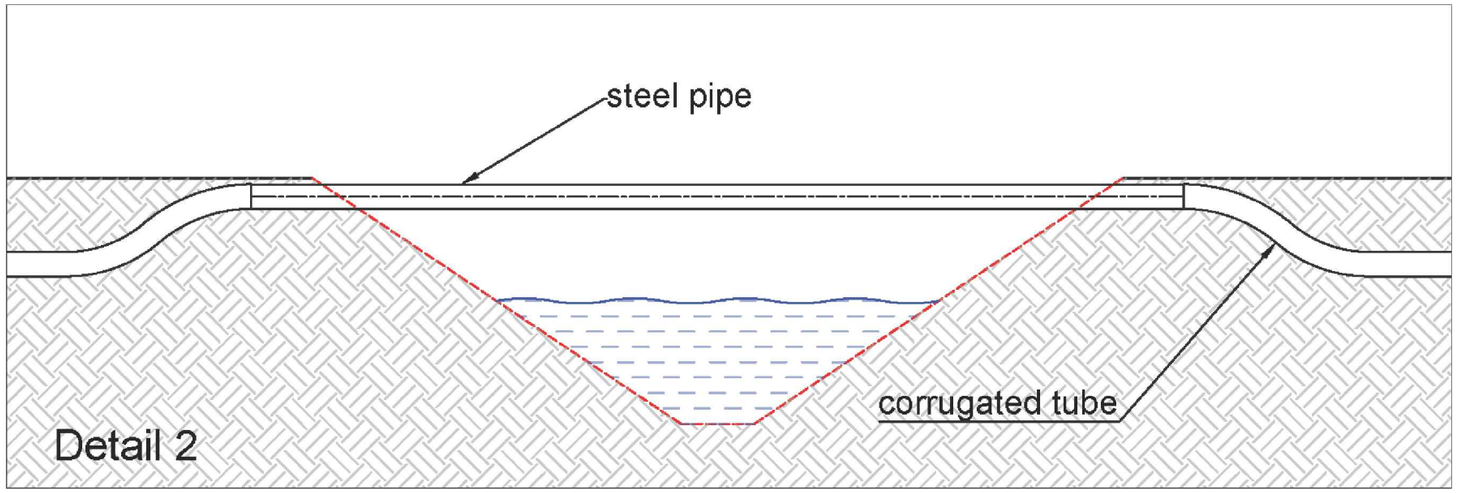

Notes

Indicative drawing for reference only, to be adapted depending on location case specifics. Each crossing will be designed and sized specifically following detailed engineering and site visit to adjust.

REVISION	DRAWN	CHECKED	APPROVED	DATE
P01	JP	GG	SB	21/11/2025

FINAL

DESCRIPTION

CLIENT NAME:
FUTURE ENERGY LLANWERN LTD

PROJECT TITLE:
FUTURE ENERGY LLANWERN
SOLAR FARM PEIR

DRAWING TITLE:
FIGURE 2-20
CABLE BRIDGE CROSSING DETAILS

STATUS:
FINAL

DRAWN:	CHECKED:	APPROVED:	AUTHORISED:
JP	GG	JEH	SB

SCALE @ A3 SIZE:	DATE:	REVISION:
1:50	21/11/2025	P01

DRAWING NUMBER:
70109716-WSPE-Y-FG-0019-P01

C:\Users\UKJXP782\WSP O365\70109716 - Caldicot Levels Solar Farm DCO - Documents (1)\03 - WIP\Drawings\ACAD\70109716-WSPE-Y-FG-0019-P01.dwg Originator: UKJXP782